Permit #F00136164

FilmL.A., Inc.
6255 W Sunset Blvd, 12th Floor
Hollywood, CA 90028
t: (213)977-8600 - f: (213)977-8601
www.filmla.com

Summary Information

Permit No: F00136164 **Type of Permit:** FILMING **Release Date:** 04/06/2018

Production Company SMUGGLER INC

Insured Company Name SMUGGLER INC
Contact Phone No. 1 323-817-3300
Contact Phone No. 2
Fax 323-817-3332
Address 823 SEWARD STREET
HOLLYWOOD, California 90038

Production Title MOEN

Type of Production Commercial - Standard

Producer Rob Stark

Director Bjorn Ruhmann

1st AD Mike Saffie

Production Manager Shelly Silverman

FilmL.A. Coordinator Cody Penwell

Location Manager Nick Morley
Primary Phone Mobile - 213-716-4298
Secondary Phone

Location Assistant n/a n/a
Primary Phone Mobile - 213-716-4298
Secondary Phone

Fees

Posting 300	$69.00
Posting 1500	$345.00
Notification Charge	$164.00
FILMLA NON-REFUNDABLE FILM APPLICATION FEE	$660.00
LA CITY LANE AND STREET CLOSURE FEE	$312.00
LA CITY FIRE DEPARTMENT SPOT CHECK SURCHARGE	$85.00

Total Permit Fee $1,635.00

Number of Locations 1

NOT A PERMIT

FilmL.A., Inc.
6255 W Sunset Blvd, 12th Floor
Hollywood, CA 90028
t: (213)977-8600 - f: (213)977-8601
www.filmla.com

Summary Information — Location

Permit Number	F00136164	**Location Manager**	Nick Morley
Production Company	SMUGGLER INC	Primary Phone	Mobile - 213-716-4298
Insured Company	SMUGGLER INC	Secondary Phone	
Production Title	MOEN		

Location Address 3983 East Blvd, Los Angeles, CA, 90066

Location Type Private Residence

Prep Dates 4/8/2018 - 4/8/2018 07:00 - 22:00 1 day

Film Dates 4/9/2018 - 4/9/2018 05:00 - 23:00 1 day

Open or Closed to the Public Closed

Generic Conditions

*Certain service and personnel fees required by jurisdictional agencies are not collected by FilmL.A. Any such fees must be paid directly to the appropriate agency, and a separate invoice will be provided to the permittee.
*LA CITY AND/OR LA COUNTY FIRE CHECKLIST ATTACHED TO FINAL PERMIT. THE PERMITEE IS RESPONSIBLE FOR COMPLETING CHECKLIST PRIOR TO FILMING ACTIVITY AT THIS LOCATION. NON COMPLIANCE MAY RESULT IN ASSIGNMENT OF A FIRE OFFICER.
All closures impacting sidewalks must be implemented per WATCH manual, CA MUTCD TA-28 & TA-29
Community Survey Obtained
Equipment staging and vehicles may park on one side of the street only.
Must Maintain 5' Clearance on Sidewalks/Walkways
Must maintain local/emergency access
No cast or crew parking on area streets
No interference with merchant activity.
No interference with vehicular or pedestrian traffic
No stopping and setting up in residential areas before 7am or after 10pm without prior approval
No stopping or setting up in front of merchants or residents without prior approval
Number of uniformed officers listed on the permit is a minimum requirement. Permittee remains responsible for deploying a sufficient number of uniformed officers to provide traffic and crowd control to ensure the safety of the film crew and the public.
Traffic control must be done in accordance w/MUTCD
Traffic Officers Required
Uniformed officers shall have a copy of the film permit in their possession and are required to confirm that all traffic control signage devices are in place.

Please see attached documents Washington Blvd btwn East Blvd & 250ft east west NS curb - Smuggler.pdf
F00136164-Agent_Letter.pdf

NOT A PERMIT

FilmL.A., Inc.
6255 W Sunset Blvd, 12th Floor
Hollywood, CA 90028
t: (213)977-8600 - f: (213)977-8601
www.filmla.com

Summary Information — Location

Permit Number F00136164
Production Company SMUGGLER INC
Insured Company SMUGGLER INC
Production Title MOEN

Location Manager Nick Morley
Primary Phone Mobile - 213-716-4298
Secondary Phone

Equipment on Location

Type	Quantity
5 or 10 ton trucks	5
Cast/Crew vehicles	50
Catering Truck	1
Cube Trucks	5
Generator	1
Motor Homes	1
Vans	4

Personnel on Location

Type	Quantity
Cast	5
Crew	65
Off-Duty/Active LAPD Officer(s)	1
Spot Check	1

Filming Activities Exterior Dialogue; Interior Dialogue;

Jurisdiction **Political:** Los Angeles City - Council District 11 **Police:** Los Angeles Police Department **Fire:** Los Angeles City

Thomas Guide **Page:** 672 **Grid:** D4

Approvals

FILMLA. CLOSURES	Yulizza Ramirez
LOS ANGELES CITY DEPARTMENT OF PUBLIC WORKS	Vanessa Martin
LOS ANGELES CITY POLICE DEPARTMENT	Gabriel Martinez

Parking

Base Camp
Location Type : Filming Location

Crew Parking
Location Type : Other Location
3775 Grand View Blvd, Los Angeles, CA, 90066

Posting "No Parking" signs W/S EAST BLVD BETWEEN WASHINGTON PLACE AND N PARK AVENUE N/S EWASHINGTON 250 FEET EAST AND WEST OF EAST BLVD

Approximate Footage 1201 - 1500 **Log Number** 198608

Date(s) 4/9/2018 to 4/9/2018 **Time(s)** 00:00 to 00:00

Posting "No Parking" signs W/S EAST BLVD 300 FEET IN FRONT OF 3983 EAST BLVD

Approximate Footage 0 - 300 **Log Number** 198609

Date(s) 4/8/2018 to 4/8/2018 **Time(s)** 07:00 to 22:00

NOT A PERMIT

FilmL.A., Inc.
6255 W Sunset Blvd, 12th Floor
Hollywood, CA 90028
t: (213)977-8600 - f: (213)977-8601
www.filmla.com

Summary Information — Location

Permit Number	F00136164	**Location Manager**	Nick Morley
Production Company	SMUGGLER INC	Primary Phone	Mobile - 213-716-4298
Insured Company	SMUGGLER INC	Secondary Phone	
Production Title	MOEN		

Lane / Full Closure N/S CURB LANE AND ADJACENT BIKE LANE WASHINGTON 250 FEET EAST AND WEST OF EAST BLVD

Approximate Footage 0 - 300

Date(s) 4/9/2018 to 4/9/2018 **Time(s)** 06:00 to 23:00

NOT A PERMIT

Permit #F00136164

Ⓢ TRAFFIC SIGNAL

● TRAFFIC CONE

TYPE I W/ SIGN

HIGH LEVEL WARNING DEVICE

ALL TRAFFIC CONTROL WILL BE INSTALLED TO MEET OR EXCEED THE LATEST CA-MUTCD MINIMUM REQUIREMENTS

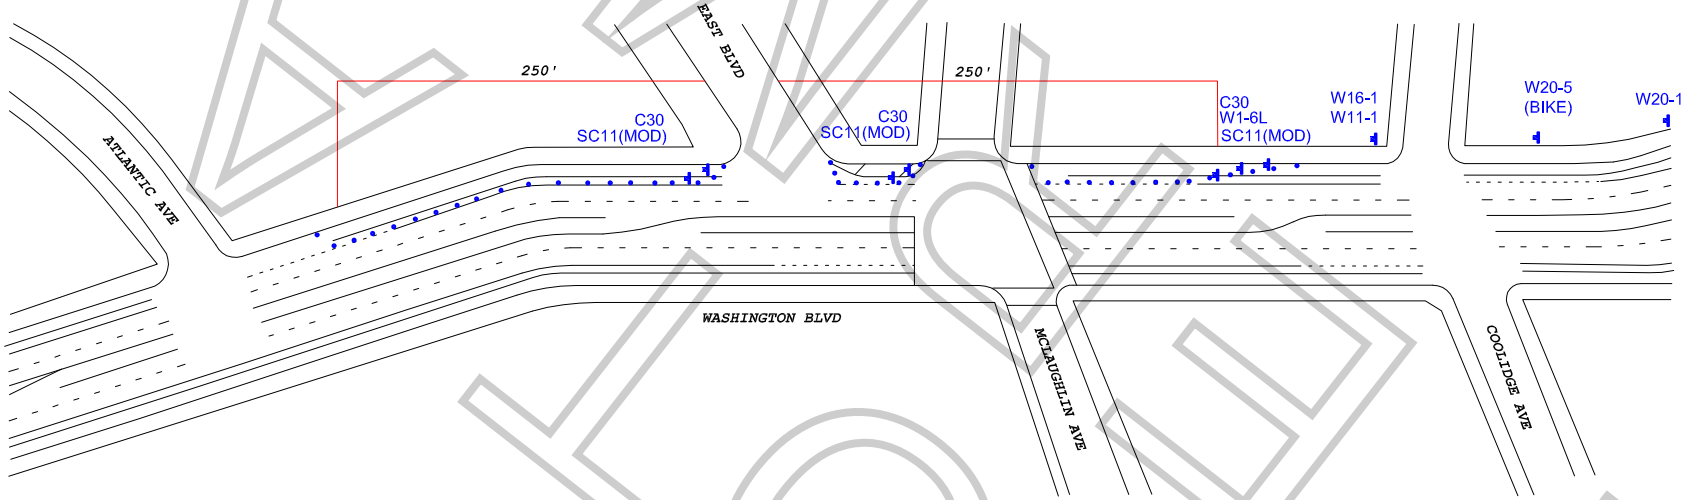

KINGFOOD

WORK ZONE TRAFFIC CONTROL PLAN
GENERAL NOTES

1. DATE/TIME: 4-9-18 FROM 06:00 HOURS TO 23:00 HOURS.

2. ALL SIGNING, STRIPING, AND TRAFFIC CONTROL DEVICES SHALL CONFORM TO THE (CURRENT) STATE OF CALIFORNIA DEPARTMENT OF TRANSPORTATION (CALTRANS) STANDARD PLANS AND STANDARD SPECIFICATIONS, CALIFORNIA MUTCD, AND ANY ADDENDUMS THERETO, AND AS SHOWN ON THESE PLANS, SYMBOLS AND ABBREVIATIONS USED ARE SHOWN ON CALTRANS STANDARD PLANS.
3. THERE WILL BE NO INTERFERENCE WITH TRAFFIC SIGNALS OR CROSSWALKS.
4. CONES WILL BE 28" MINIMUM HEIGHT AND HAVE REFLECTORIZED SLEEVES FOR NIGHT WORK.
5. POLICE WILL DIRECT TRAFFIC IF NECESSARY.

TCP FOR:	SMUGGLER: "MOEN"
LOCATION:	NORTH SIDE CURB & BIKE LANE CLOSURE WASHINGTON BLVD BTWN EAST BLVD & 250' EAST/WEST LOS ANGELES, CALIFORNIA
CONTACT:	JOHN WHEELER PH# 818-347-9929
	JCL TRAFFIC SERVICES (213) 622-9775 C31-CA Lic # 805357
DATE / REVISIONS	DRAFTER: MARIO MENJIVAR SCALE: N.T.S. FILM LA: CP

Appointment of Film Permits Unlimited, Inc.
As Authorized Agent and representative

I certify that I am a representative of Smuggler ("Principal") and am authorized to enter into binding contractual agreements on it's behalf. I further certify that I am authorizes by Principal to appoint other representatives and agents for Principal and to give such representatives and agents authority to enter into and bind Principal to agreements relating to the issuance of and compliance with location film (e.g. theatrical, television, commercial and other motion picture filming) and still photographic permits, including the permits themselves and any riders to such permits. Acting on behalf of Principal in my capacity as its authorized representative, I appoint Film Permits Unlimited, Inc. and it's employees and agents ("FPU") as Principal's authorized representatives and agents to apply for location film (e.g. theatrical, television, commercial and other motion picture filming) and still photographic permits on behalf of Principal through Film LA, Inc., any city and county, or through any other jurisdiction: to negotiate, discuss, accept, modify, agree to and bind Principal to the terms and conditions of such permits (including all restrictions and /or community guidelines applicable to any such permit): and to execute such permits on behalf of Principal. Principal understands, acknowledges and agrees that it (and/or its insurer) remains responsible and liable for all obligations imposed by or incidental to any permit or rider issued to Principal signed by an employee or agent of (including any coordinator, runner or messenger used by) FPU. Principal further agrees to comply with the terms and conditions of any such permits and hereby appoints FPU as an authorized representative to facilitate compliance with such terms and conditions following issuance of any such permits and to enter into agreements for Principal with respect thereto. Any person, agency, entity, or organization (including Film LA, Inc. and any city county or other jurisdiction) may rely upon this appointment and need not obtain further authorization for any act described herein. An original or faxed copy of this appointment shall be sufficient, and may be treated as an original for all purposes. The appointment may be revoked by Principal at any time in writing, but in any case, shall expire one (1) year from the date of execution set forth below.

I declare under penalty of perjury under the laws of the State of California that I am authorized to appoint FPU as agent for Principal, and based upon that authority I hereby appoint FPU as Principal's agent as set forth herein.

Dated: 11-28-2017

Nick Morley / Smuggler
Name of Principal

By: [signature]
Representative's Signature

Nick Morley
Print Representative's Name

Location Manager
Representative's title

1715 N Cower St.
LA CA 90028
Principal's Address

213. 716. 4248
Principal's Telephone

Film Permits Unlimited, Inc.
Phone (818) 347-9929
Fax (818) 347-9784

Please sign and fax back
Principal = Name of Company

NO PERMIT